

File: C:\Users\jdoyle\OneDrive\Documents\Projects\2025\2025-04-29_Village of Anmore Spirit Park Expansion\Planting Plan\2025-04-29_Village of Anmore Spirit Park Expansion\Planting Plan.dwg



LEGEND

KEY	SYMBOL	DESCRIPTION
1	1	EXISTING TREE TO BE RETAINED
2	2	PROPOSED DECIDUOUS TREE
3	3	PROPOSED CONIFEROUS TREE
4	4	EXISTING PLANTING BED TO BE RETAINED
5	5	PROPOSED PLANTING BED
6	6	LAWN
7	7	MEADOW GRASSES

TREES

DRIVE ENTRY & PARKING LOT AREA

Botanical Name	Common Name
<i>Carpinus betulus</i>	European Hornbeam
<i>Zelkova serata</i>	Japanese zelkova
<i>Tilia cordata</i>	Littlesleaf Linden
Trees at bioswale TBD.	

OPEN LAWN AREA

Botanical Name	Common Name
<i>Acer macrophyllum</i>	Giant sequoia (specimen tree)
<i>Zelkova serata</i>	Japanese zelkova

NORTH FOREST RESTORATION AREA

Botanical Name	Common Name
<i>Abies amabilis</i>	Pacific silver fir
<i>Abies grandis</i>	Grand fir
<i>Acer circinnatum</i>	Vine maple
<i>Acer macrophyllum</i>	Bigleaf maple
<i>Alnus rubra</i>	Red alder
<i>Arbutus menziesii</i>	Pacific madrone
<i>Corylus douglasii</i>	Black hawthorn
<i>Prunus emarginata</i>	Oregon cherry
<i>Picea sitchensis</i>	Sitka spruce
<i>Pinus contorta</i>	Lodgepole pine
<i>Pseudotsuga menziesii</i>	Douglas fir
<i>Quercus garryana</i>	Garry oak
<i>Taxus brevifolia</i>	Pacific yew

DRAINAGE STREAM AREA

Botanical Name	Common Name
<i>Acer circinnatum</i>	Vine Maple
<i>Acer glabrum</i>	Douglas maple
<i>Prunus emarginata</i>	Oregon cherry

WEST FOREST RESTORATION AREA

Botanical Name	Common Name
<i>Acer circinnatum</i>	Vine maple
<i>Acer macrophyllum</i>	Bigleaf maple
<i>Alnus rubra</i>	Red alder
<i>Arbutus menziesii</i>	Pacific madrone
<i>Corylus douglasii</i>	Black hawthorn
<i>Prunus emarginata</i>	Oregon cherry
<i>Picea glauca</i>	White spruce
<i>Picea sitchensis</i>	Sitka spruce
<i>Pinus contorta</i>	Lodgepole pine
<i>Pseudotsuga menziesii</i>	Douglas fir
<i>Quercus garryana</i>	Garry oak
<i>Taxus brevifolia</i>	Pacific yew

SOUTH FOREST RESTORATION AREA

Botanical Name	Common Name
<i>Abies amabilis</i>	Pacific silver fir
<i>Abies grandis</i>	Grand fir
<i>Acer circinnatum</i>	Vine maple
<i>Acer macrophyllum</i>	Bigleaf maple
<i>Alnus rubra</i>	Red alder
<i>Arbutus menziesii</i>	Pacific madrone
<i>Corylus douglasii</i>	Black hawthorn
<i>Prunus emarginata</i>	Oregon cherry
<i>Picea sitchensis</i>	Sitka spruce
<i>Pinus contorta</i>	Lodgepole pine
<i>Pseudotsuga menziesii</i>	Douglas fir
<i>Quercus garryana</i>	Garry oak
<i>Taxus brevifolia</i>	Pacific yew

1 PLANTING PLAN
L-05

1:400

PRELIMINARY DESIGN

DESIGN NO.

34407

REV. NO.	REVISION DESCRIPTION	DATE	DRAWN	APPROVED
1	PRELIMINARY DESIGN	2025-04-29	AK	AR
2				
3				
4				
5				



LANDSCAPE

PLANTING PLAN
SPIRIT PARK EXPANSION



SCALE	AS SHOWN
DRAWN BY	AK
CHECKED BY	AR
PLOT DATE	April 29, 2025

CREATION DATE	2025-12-01
DESIGN BY	AR
APPROVED BY	AR

DWG. NO.	L-03
OF	15
REV.	1



1 PLANTING BED 1
L-04 PLAN 1:200



2 PLANTING BED 2
L-04 PLAN 1:200



3 PLANTING BED 3
L-04 PLAN 1:200



4 PLANTING BED 4
L-04 PLAN 1:200



5 PLANTING BED 5
L-04 PLAN 1:200



6 PLANTING BED 6
L-04 PLAN 1:200



7 PLANTING BED 7
L-04 PLAN 1:200



8 PLANTING BED 8
L-04 PLAN 1:200



9 PLANTING BED 9
L-04 PLAN 1:200



10 PLANTING BED 10
L-04 PLAN 1:200

LEGEND

KEY	SYMBOL	DESCRIPTION
1 1-50		EXISTING TREE TO BE RETAINED
1 1-50		PROPOSED DECIDUOUS TREE
2 1-50		PROPOSED CONIFEROUS TREE
		EXISTING PLANTING BED TO BE RETAINED
3,4 1-50		PROPOSED PLANTING BED
8 1-50		LAWN
7 1-50		MEADOW GRASSES

PLANTING AREA NOTES:

1. PROPOSED TREES NOT SHOWN ON PLANS FOR GRAPHIC CLARITY

REV NO.	REVISION DESCRIPTION	DATE	DRAWN	APPRD
1	PRELIMINARY DESIGN	2025-04-29	AK	AR
2				
3				
4				
~				



LANDSCAPE

PLANTING AREA
SPIRIT PARK EXPANSION

PRELIMINARY DESIGN

DESIGN NO.

34407



#201, 3999 Henning Drive, Burnaby, B.C. V5C 6P7
T: (604)629-2696 F: (604)629-2698

SCALE AS SHOWN		CREATION DATE 2025-12-01	DWG. NO. L-04 OF 15
DRAWN BY AK	DESIGN BY AR		
CHECKED BY AR	APPROVED BY AR		
PLOT DATE April 29, 2026		REV. ---	



VILLAGE OF
ANMORE

DETAILS 1
SPIRIT PARK EXPANSION




DESIGN NO.

DWG. NO.	L-05
OF	15
REV.	1



#201, 2000 Henning Drive, Burnaby, B.C. V5C 6H6
T: (604)629-2696 F: (604)629-2698

DESIGN NO.			
SCALE	AS SHOWN	CREATION DATE	2025-12-01
DRAWN BY	AK	DESIGN BY	AR
CHECKED BY	AR	APPROVED BY	AR
PLOT DATE	April 29, 2026		

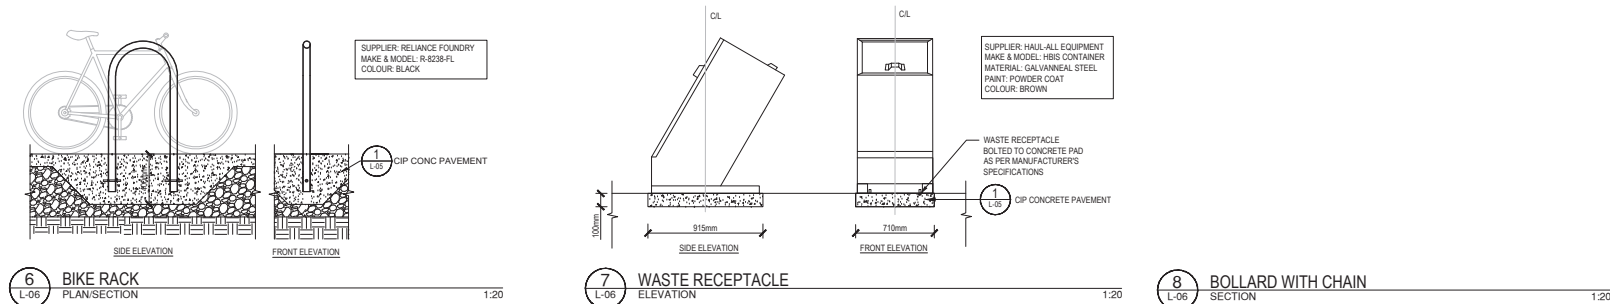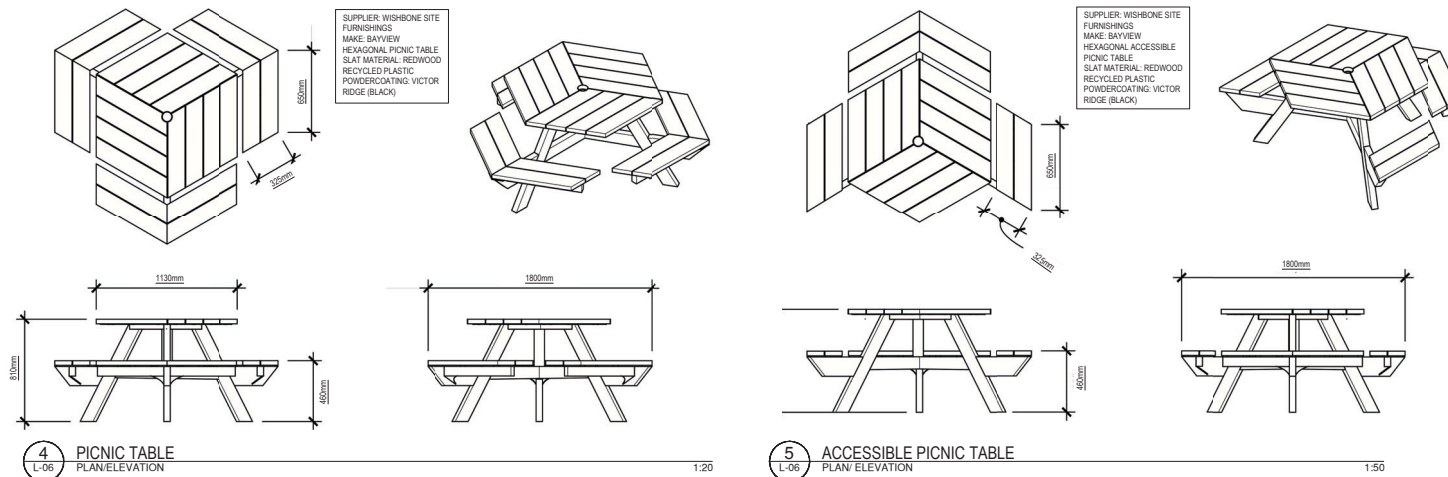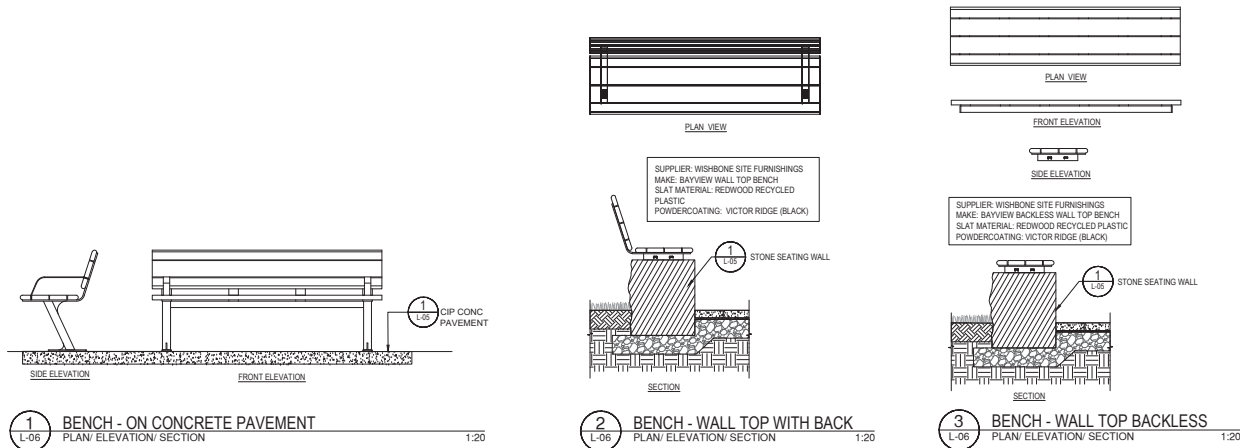

PRELIMINARY DESIGN

DESIGN NO.

34407

REV. NO.	REVISION DESCRIPTION	DATE	DRAWN	APPROVED
1	PRELIMINARY DESIGN	2025-04-29	AK	AR
2				
3				
4				
5				




LANDSCAPE


DETAILS 3
SPIRIT PARK EXPANSION




SCALE	AS SHOWN	CREATION DATE	2025-12-01	DWG. NO.	L-07
DRAWN BY	AK	DESIGN BY	AR	OF	15
CHECKED BY	AR	APPROVED BY	AR	REV.	1
PLOT DATE	April 29, 2025				

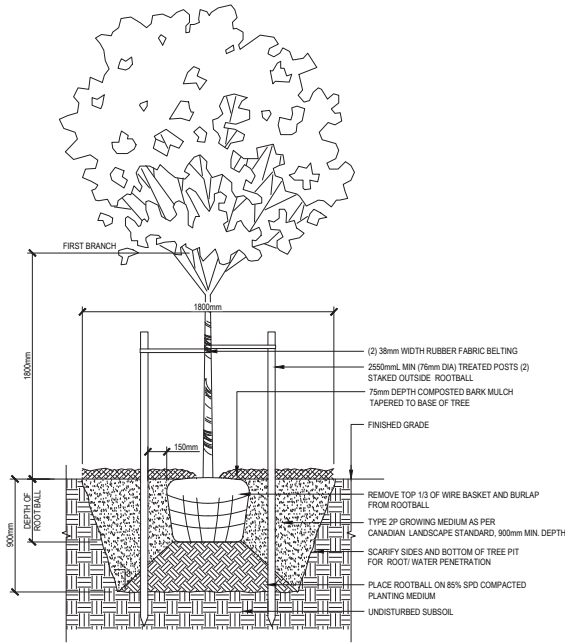


1 DECIDUOUS TREE PLANTING SECTION 1:20

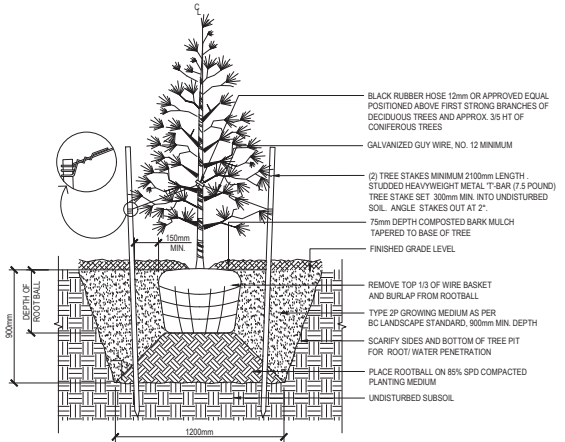


2 CONIFEROUS TREE PLANTING SECTION 1:20

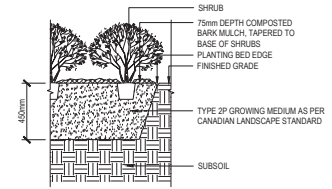


3 SHRUB PLANTING SECTION 1:20

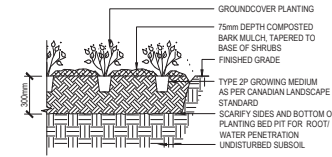


4 GROUNDCOVER PLANTING SECTION 1:20

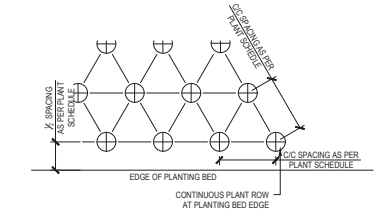


5 SHRUB/GROUNDCOVER SPACING SECTION 1:20

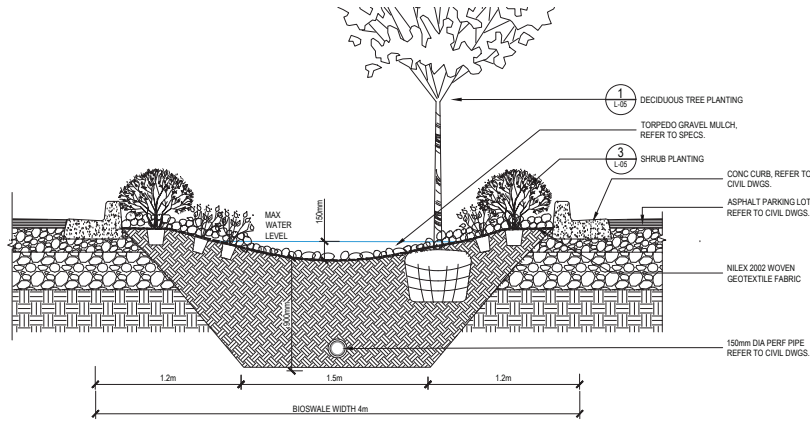

6 BIOSWALE AT PARKING LOT SECTION 1:20

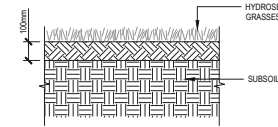

7 MEADOW PLANTING PLAN 1:20

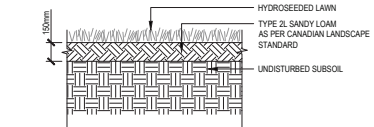

8 LAWN PLAN 1:20

File: C:\WORK\2025\25-001-Spirit Park Expansion\Planting\Details\LAND-08-DET1.dwg

REV. NO.	REVISION DESCRIPTION	DATE	DRAWN	APPROVED
1	PRELIMINARY DESIGN	2025-04-29	AK	AR
2				
3				
4				
5				



LANDSCAPE

DETAILS 4
SPIRIT PARK EXPANSION

PRELIMINARY DESIGN

DESIGN NO.

34407



#201-2025-1000000-0000-0000-0000-0000-0000-0000-0000-0000-0000-0000
1-800-469-2000 F: (504) 469-2000

SCALE AS SHOWN

DRAWN BY AK

CHECKED BY AR

PLOT DATE April 29, 2025

CREATION DATE 2025-12-01

DESIGN BY AR

APPROVED BY AR

DWG. NO.

L-08

OF 15

REV. 1